




PA-SMT REV 5

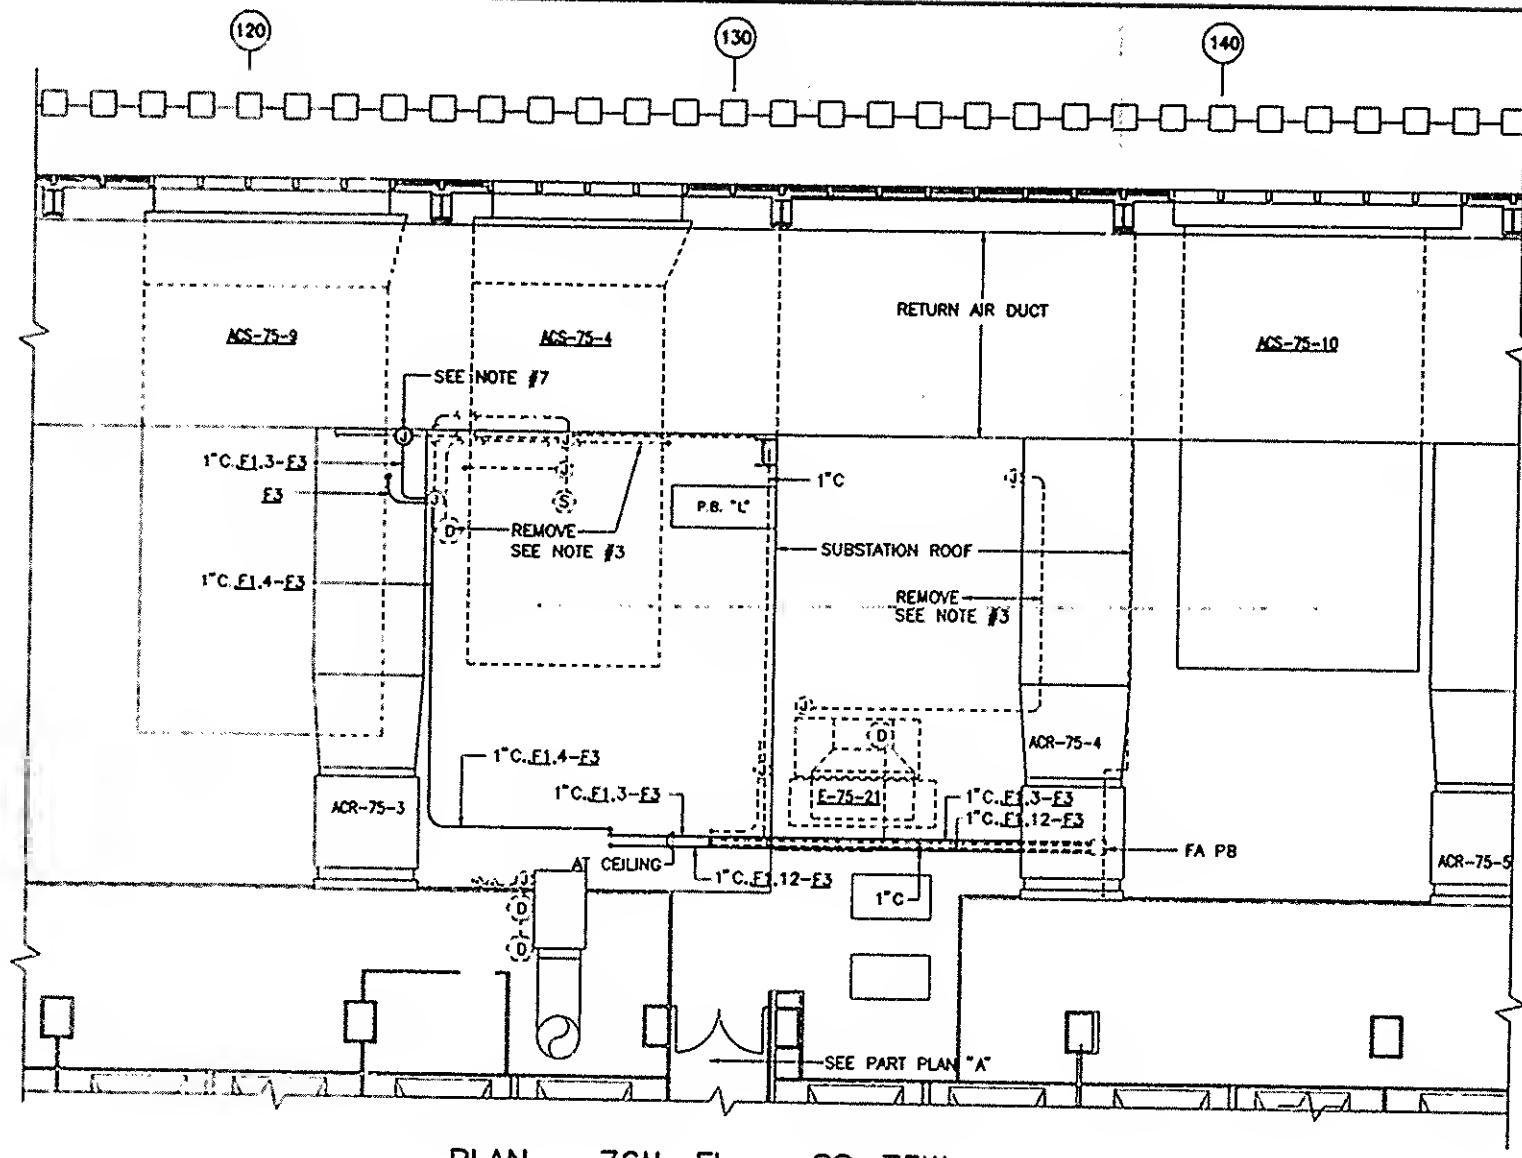

PLAN - 76th FL. - SS-75W

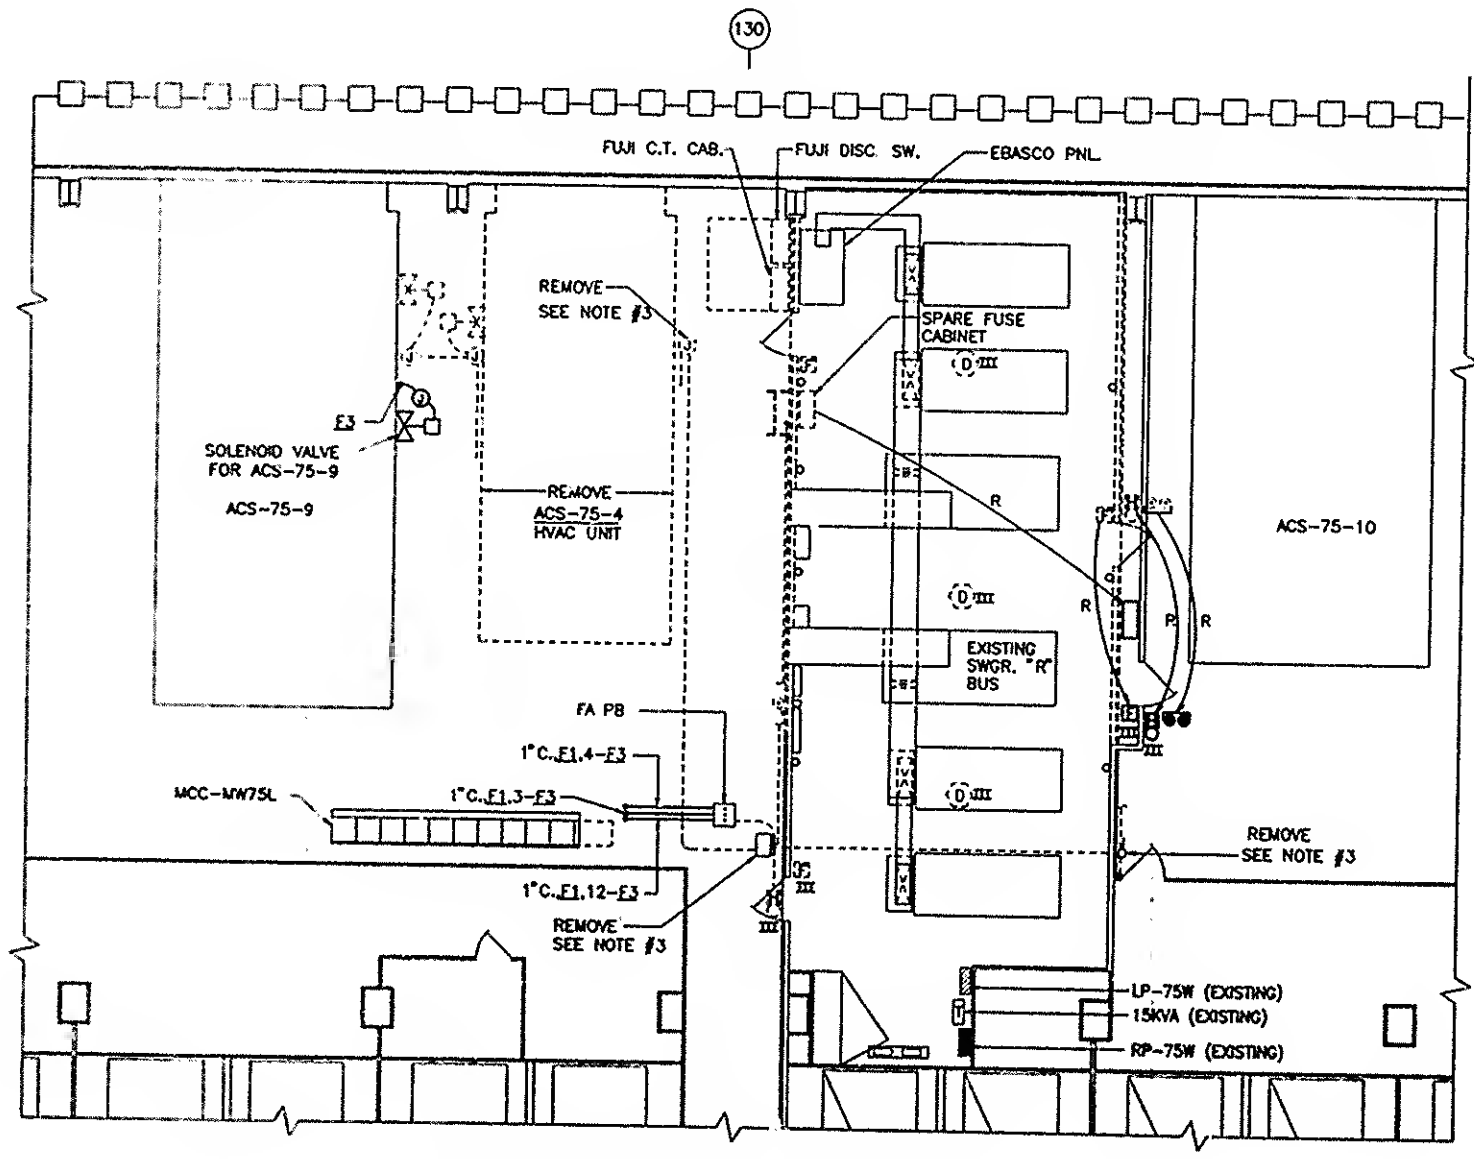

PLAN - 75th FL. - SS-75W

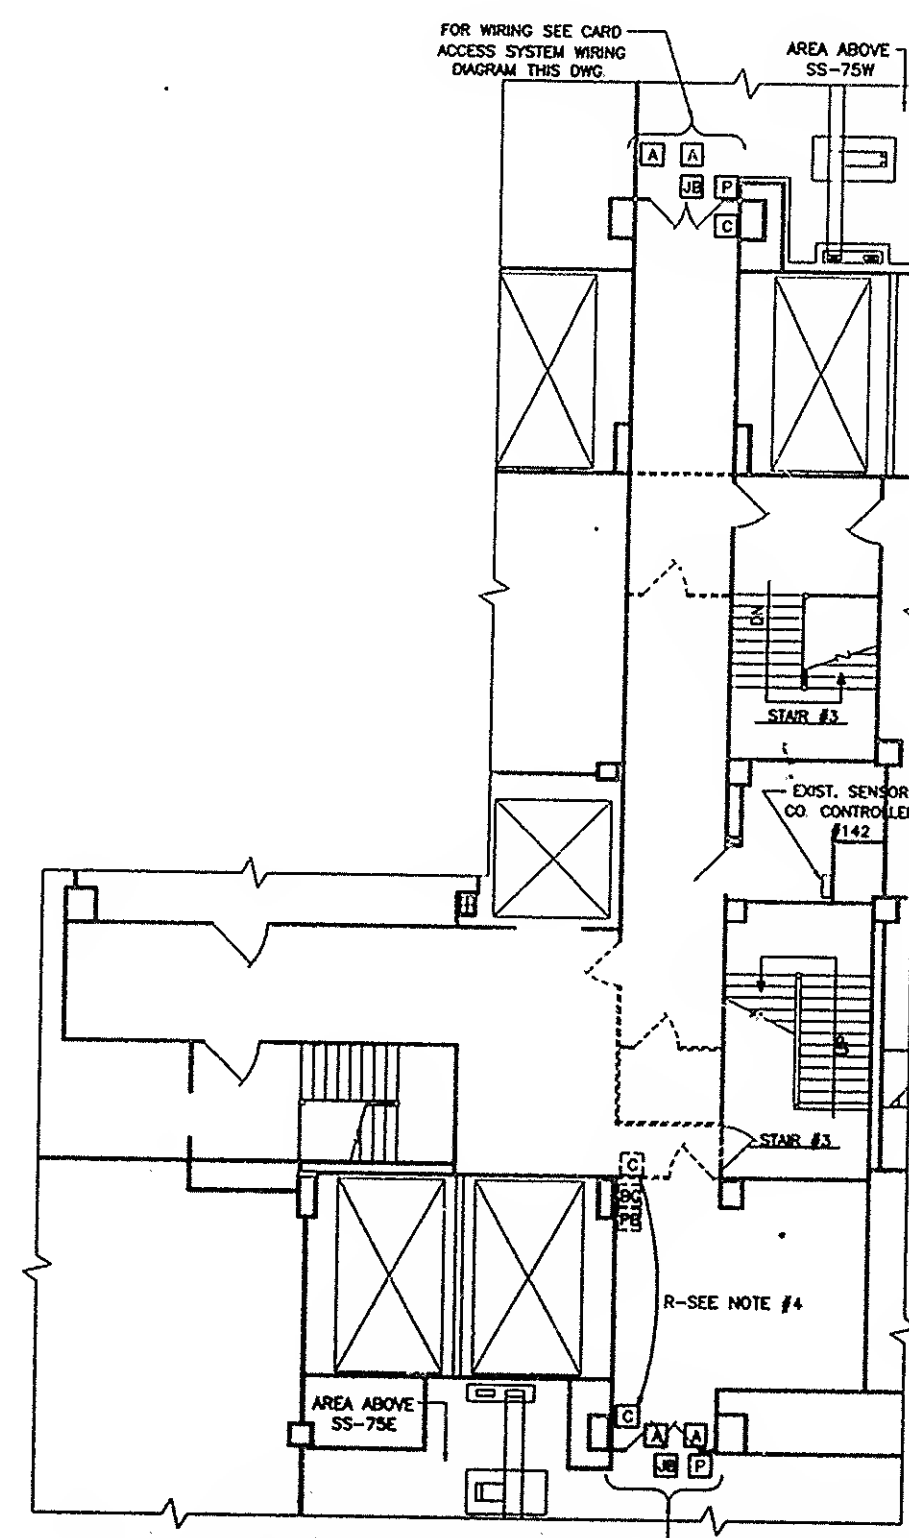

PART PLAN "A" - 76th FLOOR

- 1.-FOR LEGEND AND LIGHTING
- 2.-FOR TYPICAL
- 3.-REMOVE AND
- 4.-RELOCATE AND EXTEND EXISTING ACCORDANCE WITH ALL DEVICES AND INSTALL CONTRACTOR READER SYSTEM BY PANIC PUSH (c) FORCED CONTROLLER
- 5.-CONNECT NRM-141 A
- 6.-2#18 CABLE 5#22 CABLE APPROVED
- 7.-INTERCEPT AND INSTALLATION WIRE IN REPAIR IN JUNCTION